NOTE: PROVIDE SEALANT BETWEEN EXISITNG AND NEW ASPHALT JOINTS - TYP.

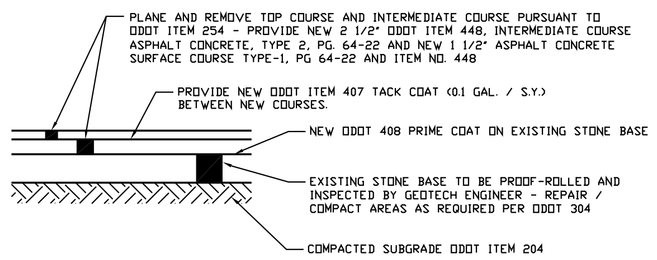

ASPHALT REPLACEMENT DETAIL 1
SCALE: N.T.S. C106

NOTE: PROVIDE SEALANT BETWEEN EXISITNG AND NEW ASPHALT JOINTS - TYP.

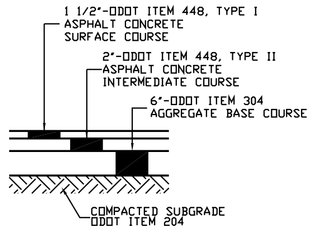

MEDIUM DUTY ASPHALT 2
SCALE: N.T.S. C106

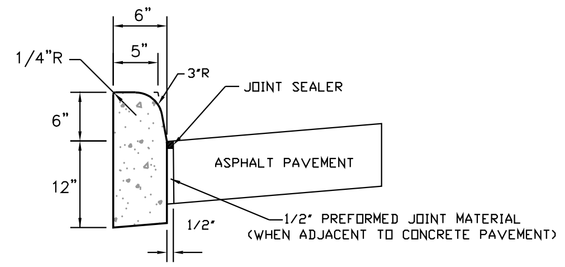

ODOT CURB TYPE 6 3
SCALE: N.T.S. C106

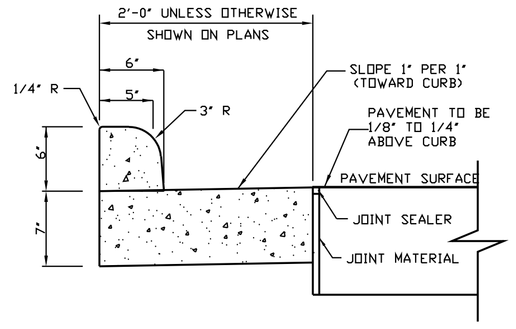

ODOT CURB TYPE 2
N.T.S.

ODOT CURB TYPE 2 4
SCALE: N.T.S. C106

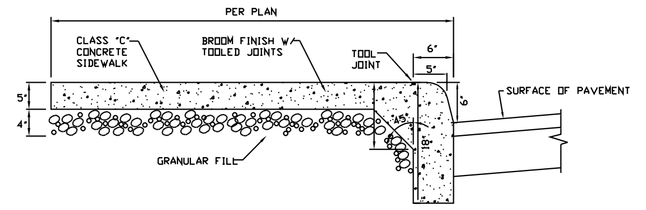

CONCRETE SIDEWALK 5
SCALE: N.T.S. C106

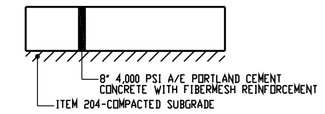

DUMPSTER PAD SECTION
N.T.S.

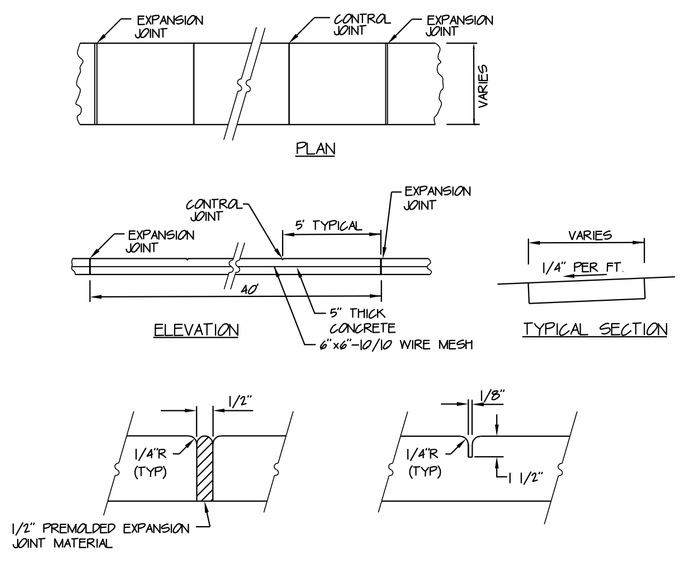

PROVIDE EXPANSION JOINTS AT PT'S AND PC'S AND AT EVERY 40' ON CENTER. PROVIDE CONTROL JOINTS AT 5' INTERVALS OR AS SHOWN ON PLANS.

NOTE: ALL WALKS TO BE 5" UNLESS STANDARD LUG CONCRETE CURB IS USED.

NEW CONCRETE SIDEWALK SPECIFICATIONS

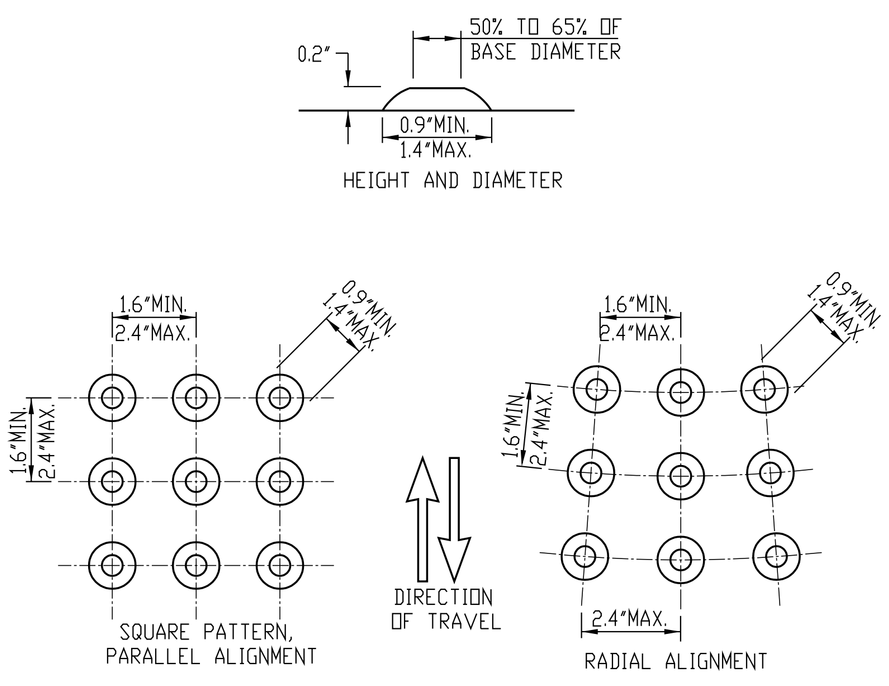

TRUNCATED DOMES DETAILS
N.T.S.

UNDERGROUND UTILITIES
2 WORKING DAYS
BEFORE YOU DIG
CALL...800-362-2764 (Toll Free)
OHIO UTILITIES PROTECTION SERVICE (OUPS)
CALL...800-925-0988 (Toll Free)
OHIO OIL & GAS PRODUCERS UNDERGROUND PROTECTION SERVICE (OGPUPS)
NON-MEMBERS MUST BE CALLED DIRECTLY

MSP DESIGN
McGill Smith Punshon
Architecture
Engineering
Landscape Architecture
Planning
Surveying
3700 Park 42 Drive
Suite 190B
Cincinnati OH 45241
Phone 513.759.0004
www.mspdesign.com

Project Manager	DCC
Drawn By	XMC
DWG	06398821-4F1-2025
X-Ref(s)	

Issue/Revision	No.	Date
FOR BID		11/24/25

© Copyright 2025, McGILL SMITH PUNSHON, Inc.

CAMPUS WIDE
PAVING MAINTENANCE FOR
BUTLER TECH

Sheet Title
PAVING DETAILS

Project Number	06398.82
Drawing Scale	AS NOTED
Sheet Number	C107
File Number	06398 82